Figure 3.5: On-Site Constraints and Final Layout

BORALEX

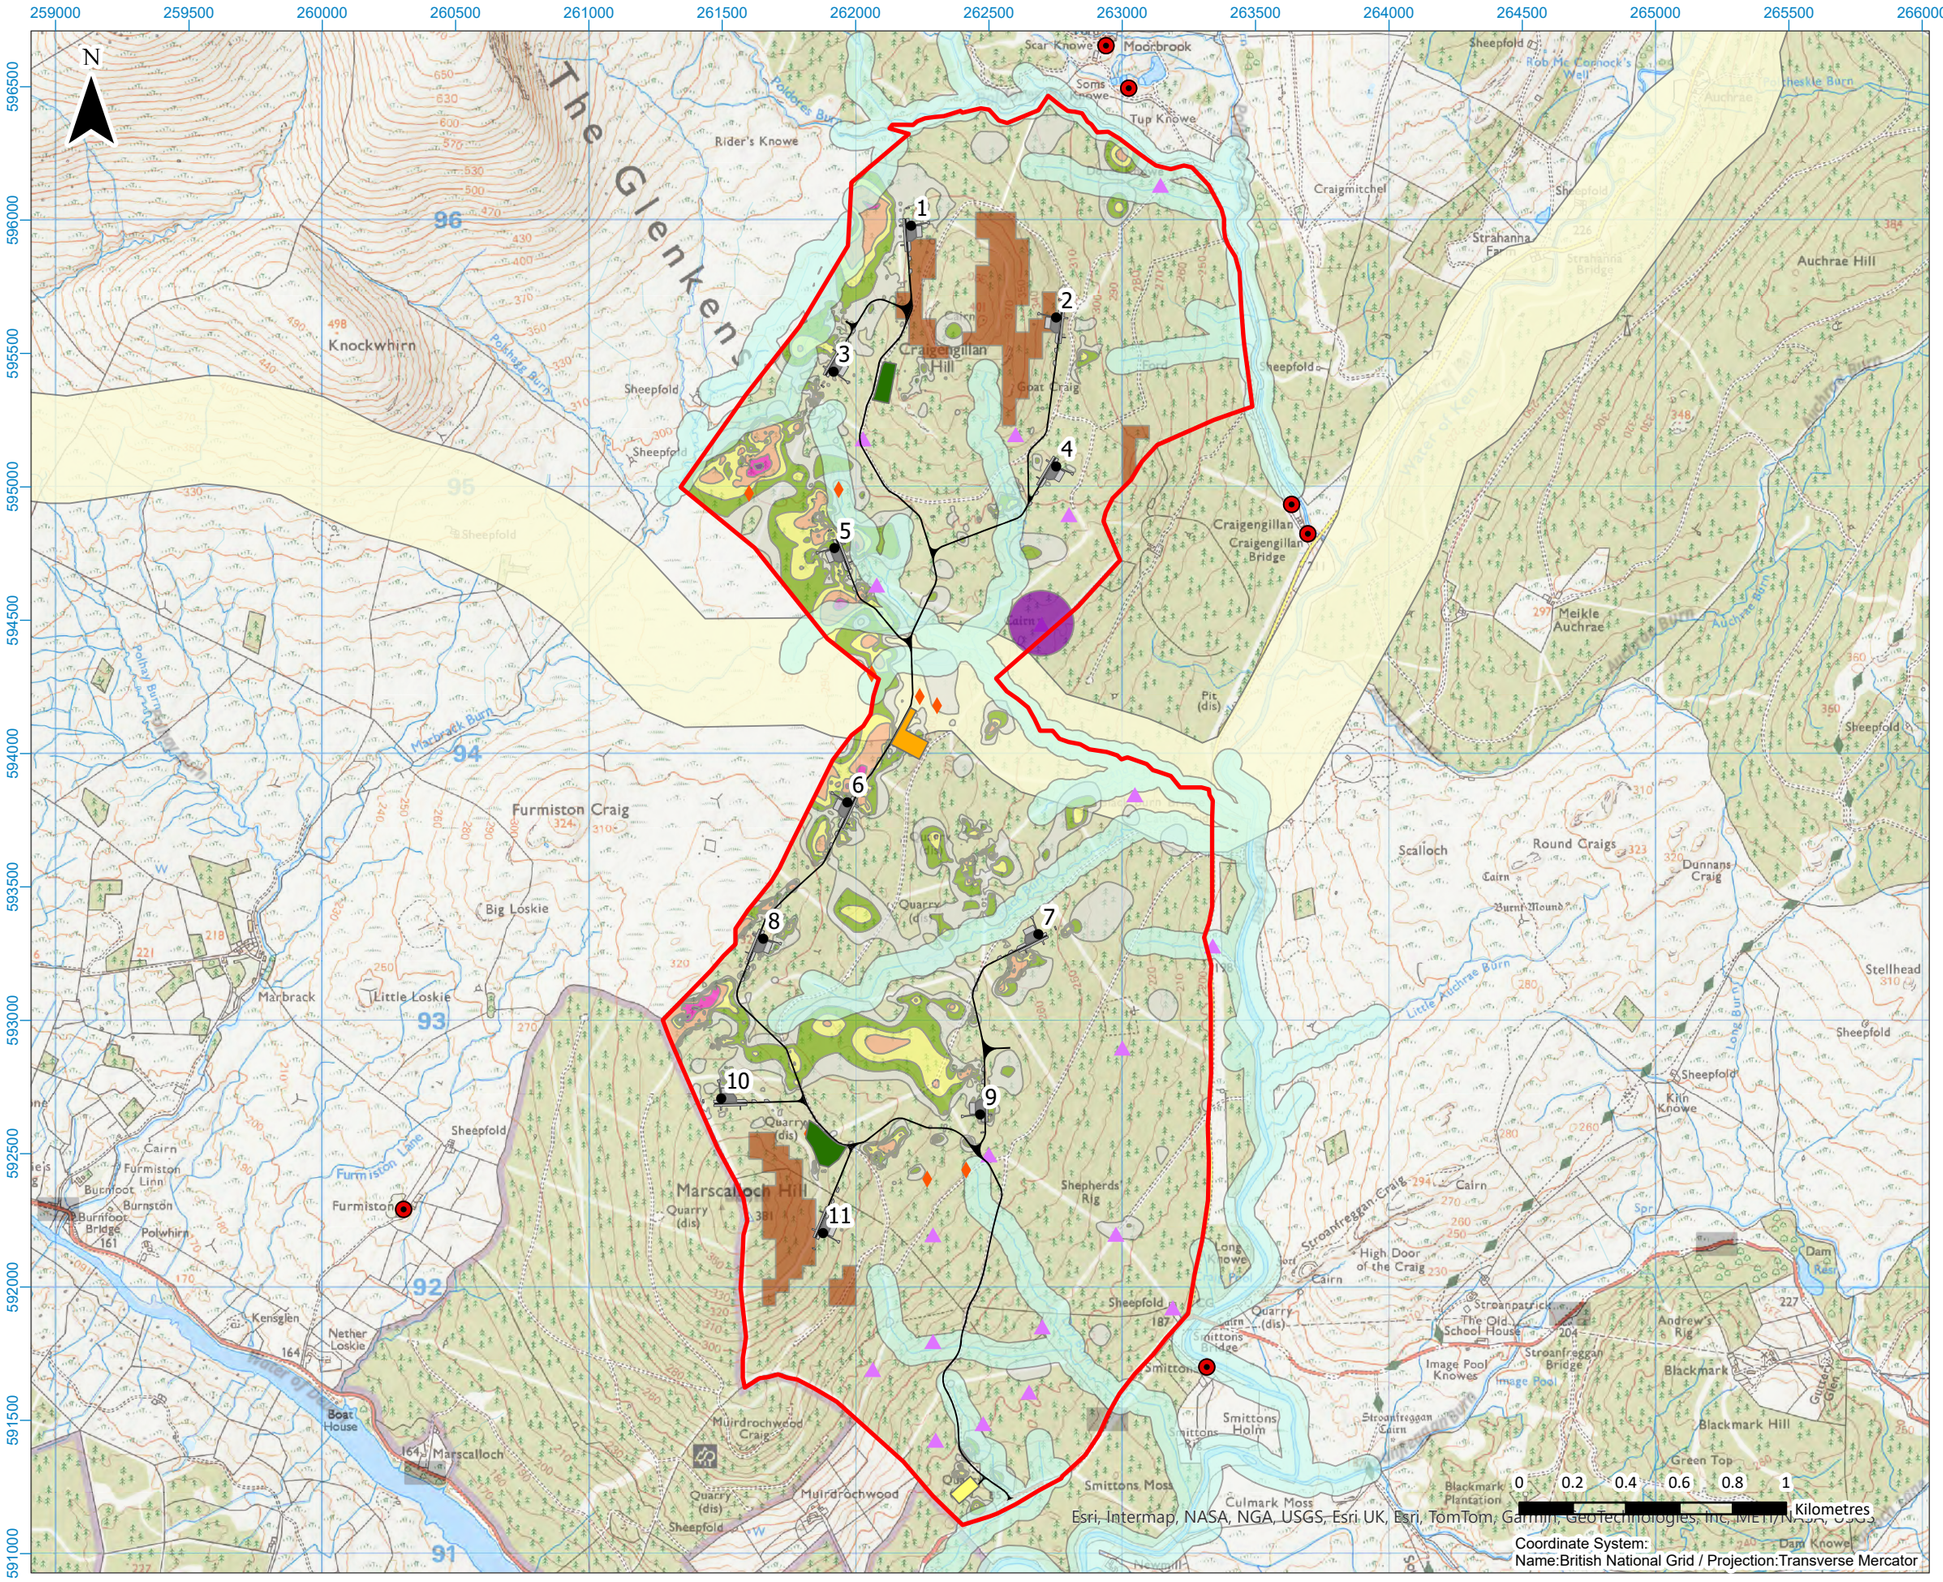

Legend:

- Site Boundary
- Turbine Location
- Hardstanding (Permanent)
- Hardstanding (Temporary)
- Access Track
- Substation and BESS Compound
- Construction Compound
- Borrow Pit
- Residential Property
- Long Overhead Line 200 m Buffer
- Non-designated Heritage Assets
- Craigengillan Cairn Scheduled Monument 100m Buffer
- Evidence of Pine Marten
- Slope >20°
- Watercourse 50 m Buffer

Peat Depths

- > 0.5 - 1.0 m
- > 1.0 - 1.5 m
- > 1.5 - 2.0 m
- > 2.0 - 3.0 m
- > 3.0 - 4.0 m
- > 4.0 m

Title

On-site Constraints and Final Layout

Project:

Shepherds' Rig Wind Farm Section 36C

Source:

Contains Ordnance Survey data, Crown copyright and database right 2026. Ordnance Survey 0100031673

Client:

Boralex

Drawn by:	Checked:
AR	CK
Date:	**Figure:**
14/04/2026	3.5
Scale:	**Revision No.**
1:23,000	1

SLR